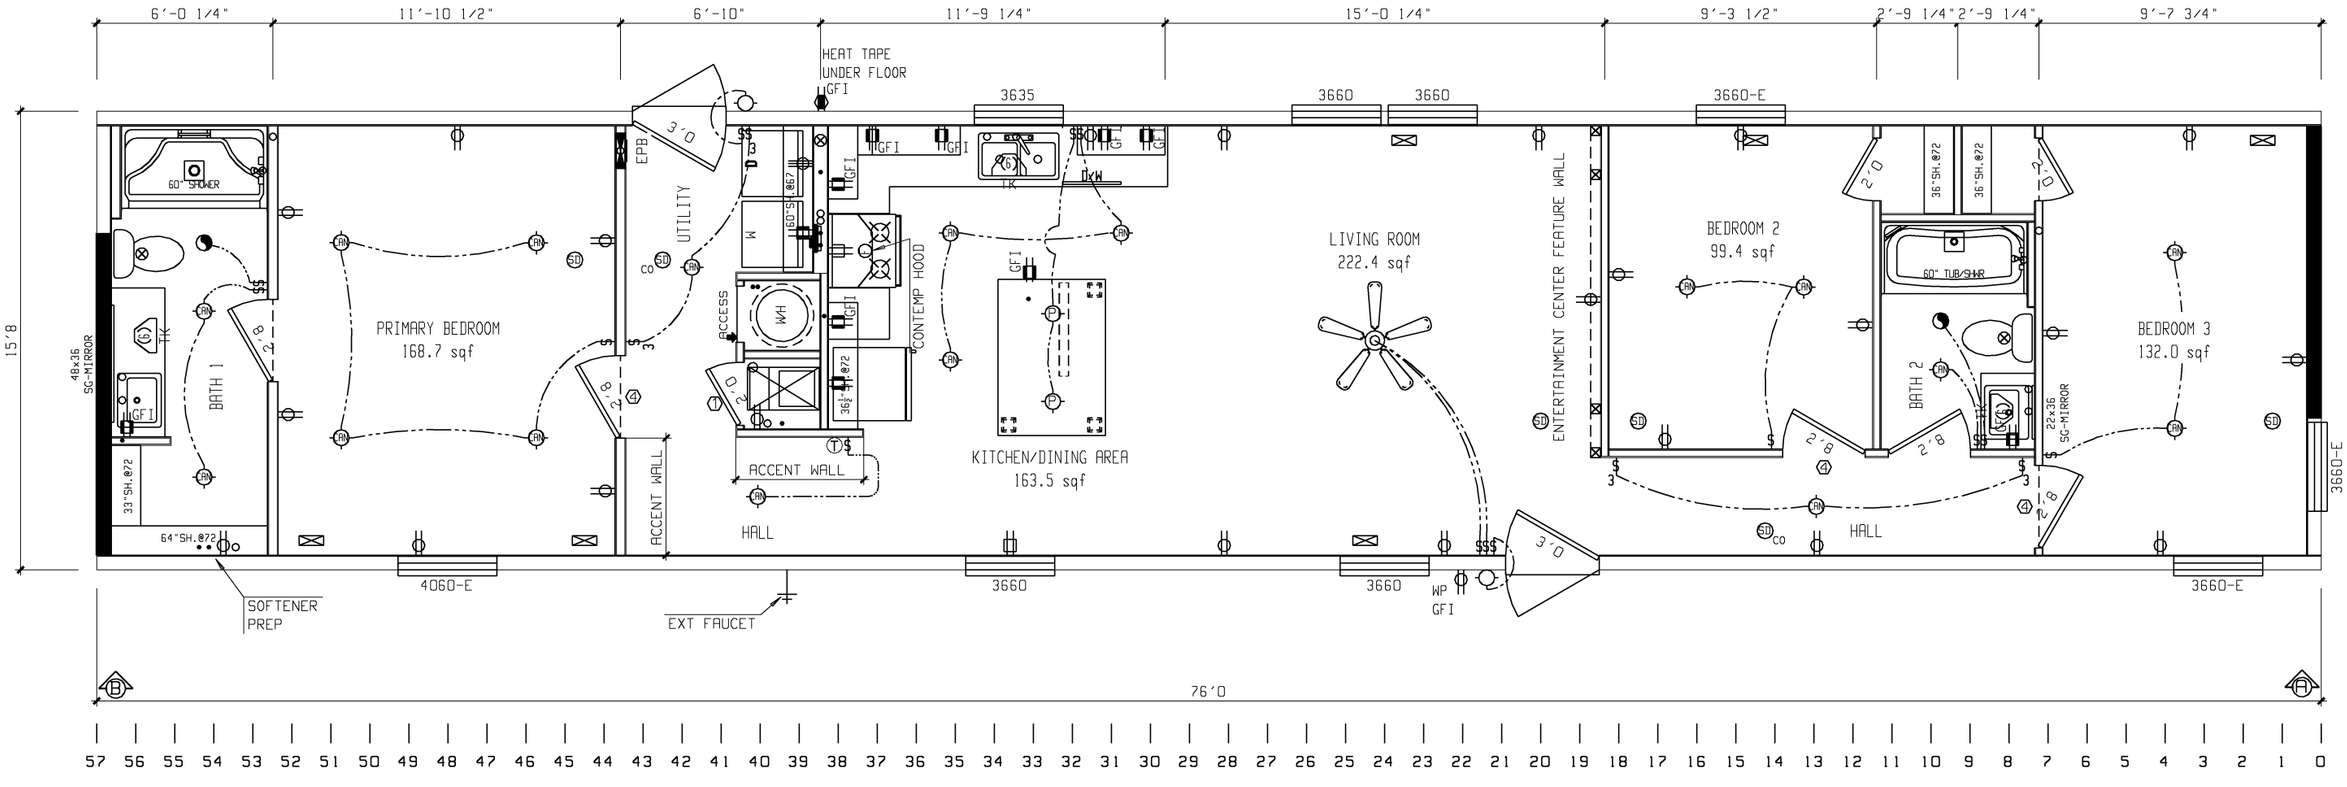

WIND-1		DIAPHRAGM = 172 PLF		DIAPHRAGM = PLF				DIAPHRAGM = PLF				DIAPHRAGM = PLF				DIAPHRAGM = PLF				DIAPHRAGM = PLF				DESIGN LOADS	
SHEARWALL	DESIGN PLF	SHEAR AREA	JOISTS	SHEARWALL	DESIGN PLF	SHEAR AREA	JOISTS	SHEARWALL	DESIGN PLF	SHEAR AREA	JOISTS	SHEARWALL	DESIGN PLF	SHEAR AREA	JOISTS	SHEARWALL	DESIGN PLF	SHEAR AREA	JOISTS	SHEARWALL	DESIGN PLF	SHEAR AREA	JOISTS	WIND-ROOF PSF	
A	420 PLF	120"	2	A				A				A				A				A				1-30	
B	210 PLF	132"	2	B				B				B				B				B					
C				C				C				C				C				C					
D				D				D				D				D				D					
E				E				E				E				E				E					
F				F				F				F				F				F					
G				G				G				G				G				G					

RETURN AIR REQUIREMENTS
(1) 20"x16" GRILL REQUIRED
(2) 4"x10" GRILL W/ 2 1/2" DOOR UNDERCUT
(3) DOOR(S) MUST BE UNDERCUT 2 1/2" MIN.
(4) 4"x24" OR 6"x14" GRILL REQUIRED

(#) INDICATES REQUIRED NUMBER OF STUDS IN COLUMN

(#) THE * SPECIFIES THAT THERE CAN BE NO HOLES IN STUDS IN COLUMNS

BRAND: CLAYTON

SERIES: MH16

CLAYTON HOME BUILDING GROUP

REVISIONS	BY	DATE
NEW SPECS DONE FOR CARRIER FURNACE	MAW	12/06/19

GENERAL NOTES
CEILING HEIGHT = 96.00
REFER TO DAPIA PAGE MMP-2.0 FOR AREA LIGHT & VENT
REFER TO DAPIA PAGE EL-1.2 FOR ELEC. SYMBOL & BRANCH CIRCUIT NUMBER
FLOOR FRAMING SPACING = 16
TOTAL WINDOW SQFT = 130.67

DRAWING TITLE: MASTER PLAN

MODEL NAME: LIFESTYLE-370180

SQ. FT.: 1190

PLANT	DESCRIPTION	MODEL NO.
954	16X76 3BR-2BA	R7616-207

DRAWN BY	ORIG. DATE	DATE PRINTED	SHEET NO.
SSM	06/15/2021	06/15/2021	1-1